ANNIXURE-II

MAHARASHTRA UNIVERSITY OF HEALTH SCIENCES, NASHIK

(Land Document, 7/12 Extracts, Tittle Verification dead Building Approved Final plan by Corporation/Municipal Council Hospital College Architect Certified Rooms sizes (Dimensions) Constructed Area – College Hospital, Hostel, Accommodation)

INFRASTRUCTURE

Sr. No	Particulars to be verified	Area (Sq. Mt.)
	College	
1	**Land details:** Total land, owner, unitary or not, NA of all land, 7/12 extracts of all land	**Yes – Documents Attached**
2	**Total constructed area of college building**	
	(I) Administrative Section: Principal Room, P.A. Room, Receiption cue Visitors lounge, Meeting hall, Account section, Record and Central store etc.	**Yes – 320 Documents Attached**
	(II) Lecture Halls: **a)** Total No. of Lecture Halls - 05 **b)** IT enabled, Audio / Video teaching Aids **c)** Total area for lecture Halls	**Yes - 814.11 Documents Attached**
	(III) Seminar or Conference or Examination Hall: Total Seating Capacity - **100** Audio / Video System and Other Facilities	**Yes – 312.62 Documents Attached**
	(IV) Central Library: Total No. of Books - **12959** Distribution of books – **2405** Capacity of Reading Hall :- for Students : **100** for Teachers / PG - **50** No. of Scientific Journals: **33** No. of News Papers : **8** Photo Copier Machine: **Yes** Drinking water & Washrooms: **Yes** **a) Digital Library :** No. of Computers: **11** Internet Facility : **Yes**	**Yes - 273.49 Documents Attached**
	(V) Teaching Departments:	
	There shall be fourteen Teaching Departments as per MSR No. of departments - **14**	**Yes - 2283.03 Documents Attached**

	(VI) Teaching Pharmacy and Quality Testing Laboratory as per MSR	**Yes - Documents Attached**
	(VIII) Common Rooms:	**Yes - Documents Attached**
4	**University Examination Infrastructure:**	**Yes Available**
5	**Other facilities:**	**Yes Available**
6	**Hostel facility:**	**Yes Available**
	Hospital	
7	**Hospital Details**	**Details on College Website**
	Name of the Hospital :Dr. G. D. Pol Foundation YMT Ayurvedic Medical College & Hospital	
	Address: Institutional Area, Sector -4, Kharghar, Navi Mumbai - 410210	
	Telephone No. : 022-27744406	
	Bed Strength :	**270 Beds**
	Distance of Hospital from the College to which it is attached (in kms)	**Same Building**
	Number of beds registered as per BNH Act	**270 Beds**
8	**I. Total constructed area of Hospital Building as per MSR**	**Yes - Documents Attached**
	Whether the Hospital is Owned by the College / Management or Rented ?	**Owned**
	II. Hospital Administration Block as per MSR	**152.93 Yes - Documents Attached**

	III. Out–Patient Departments (OPD) as per MSR No. of OPD's : **08**	**Yes- 544.48 Documents Attached**
	IV. In Patient Departments (IPD) as per MSR	**Yes- 2214.42 Documents Attached**
	V. Operation Theatres Block as per MSR	**Yes – 259.60 Documents Attached**
	VI. Panchakarma Block as per MSR	**Yes – 405.05 Documents Attached**
	VII. Casualty Facilities **State Government Permission Letter**	**No**
	VII. Physiotherapy Unit as per MSR	**Yes Documents Attached**
	IX. Central Clinical Laboratory:	**Yes - Documents Attached**
	VIII. Radiology or Sonography Section:	**Yes - Documents Attached**
	IX. Labour Room :	**Yes - Documents Attached**
	X. Hospital Kitchen and Canteen:	**Yes - Documents Attached**
	XI. Stores/Mortuary:	**Yes - Documents Attached**

Dean/ Principal Stamp & Signature

Y.M.T. AYURVEDIC MEDICAL COLLEGE & HOSPITAL Kharghar Navi Mumbai 410210

V D SANJEEV YADAV
Dean
Y.M.T. Ayurvedic Medical
College & Hospital,
Sec - 4, Kharghar,
Navi Mumbai - 410 210

C. V. PAVALE ASSOCIATES
ARCHITECTS, INTERIOR DESIGNERS, VALUERS

K. C. PAVALE , G. D. Arch. A.I.I.A.

REGISTERED ARCHITECTS

DIVYAM 16 - 17, SHIVAJI PARK, ROAD NO. 3, DADAR, MUMBAI - 400 028 TEL. : 2445 66 99, 2446 87 77

Ref. No. : CVPA/GDPF/AYURVED/2012/2020

DATE : 05/02/2020

CERTIFICATE

This is to state that **Dr. G. D. Pol Foundation's Y.M.T Ayurvedic Medical College and Hospital** has already constructed building comprising **Ground plus 5 upper floors** having **Built up area of 92865.00 SFT. (8627.37 SMT)** for B.A.M.S. (U.G. & P.G.) Courses in Sector - 4, of Institutional Area, Kharghar, Navi Mumbai, & in use for the B.A.M.S. (U.G. & P.G.) Courses .

This is to further state that the land allotted to **Dr. G. D. Pol Foundation's Y.M.T Ayurvedic Medical College and Hospital Building (Ground plus 5 upper floors)** for B.A.M.S. (U.G. & P.G.) Courses is **0.65 Acre**, in Sector - 4, of Institutional Area, Kharghar, Navi Mumbai.

(K. C. PAVALE)
C. V. PAVALE ASSOCIATES
Architects

V. D. SANJEEV YADAV
Dean
Y.M.T. Ayurvedic Medical
College & Hospital,
Kharghar,
Navi Mumbai - 410 210.

C. V. PAVALE ASSOCIATES
ARCHITECTS, INTERIOR DESIGNERS, VALUERS

K. C. PAVALE , G. D. Arch. A.I.I.A.

REGISTERED ARCHITECTS

UDYAM, 16 - 27, SHIVAJI PARK, ROAD NO. 3, DADAR, MUMBAI - 400 028 TEL. : 2445 66 99, 2446 87 77

Ref. No. : CVPA/GDPF/AYURVED/2013/2020

DATE : 05/02/2020

CERTIFICATE

This is to state that the Bldg., of **Dr. G. D. Pol Foundation's Y.M.T. Ayurvedic Medical College and Hospital** for B.A.M.S. (U.G. & P.G.) Courses Constructed in Sector - 4, of Institutional Area, Kharghar, Navi Mumbai, provides following accommodation.

SUMMARY OF TOTAL CONSTRUCTED AREA

	BUILT UP AREA	
GROUND FLOOR	17480.00 SFT	1623.93 SMT
FIRST FLOOR	17135.00 SFT	1591.88 SMT
SECOND FLOOR	14610.00 SFT	1357.30 SMT
THIRD FLOOR	14610.00 SFT	1357.30 SMT
FOURTH FLOOR	14515.00 SFT	1348.48 SMT
FIFTH FLOOR	14515.00 SFT	1348.48 SMT
TOTAL	92865.00 SFT	8627.37 SMT

Pavale

(K. C. PAVALE)
C. V. PAVALE ASSOCIATES
Architects

V D SANJEEV YADAV
Dean
Y.M.T. Ayurvedic Medical
College & Hospital,
Sec - 4, Kharghar,
Navi Mumbai - 410 210.

C. V. PAVALE ASSOCIATES
ARCHITECTS, INTERIOR DESIGNERS, VALUERS

K. C. PAVALE , G. D. Arch. A.I.I.A.

REGISTERED ARCHITECTS

UDYAM, 16 - 27, SHIVAJI PARK, ROAD NO. 3, DADAR, MUMBAI – 400 028 TEL. : 2445 66 99, 2446 87 77

Ref. No. : CVPA/GDPF/AYURVED/2014/2020 DATE : 05/02/2020

CERTIFICATE

This is to state that the Bldg., of **Dr. G. D. Pol Foundation's Y.M.T. Ayurvedic Medical College and Hospital** for B.A.M.S. (U.G. & P.G.) Courses Constructed in Sector - 4, of Institutional Area, Kharghar, Navi Mumbai, provides following accommodation.

SUMMARY

	HOSPITAL	COLLEGE
GROUND FLOOR	13461.00 SFT (1250.57 SMT)	4019.00 SFT (373.36 SMT)
FIRST FLOOR	—	17135.00 SFT (1591.88 SMT)
SECOND FLOOR	2790.00 SFT (259.20 SMT)	11820.00 SFT (1098.10 SMT)
THIRD FLOOR	—	14610.00 SFT (1357.30 SMT)
FOURTH FLOOR	14515.00 SFT (1348.48 SMT)	—
FIFTH FLOOR	14515.00 SFT (1348.48 SMT)	—
TOTAL	45281.00 SFT (4206.73 SMT)	47584.00 SFT (4420.64 SMT)

Total Built up Area of Ayurved Institute - 92865.00 SFT 8627.37 SMT

(K. C. PAVALE)
C. V. PAVALE ASSOCIATES
Architects

Dr. SANJEEV YADAV
Dean
Y.M.T. Ayurvedic Medical
College & Hospital,
Sec - 4, Kharghar,
Navi Mumbai - 410 210

C. V. PAVALE ASSOCIATES
ARCHITECTS, INTERIOR DESIGNERS, VALUERS

K. C. PAVALE , G.D.Arch. A.I.I.A.

REGISTERED ARCHITECTS

UDYAM 16 - 27, SHIVAJI PARK, ROAD NO. 3, DADAR, MUMBAI - 400 028 TEL. : 2445 66 99, 2446 87 77

Ref. No. : CVPA/GDPF/AYURVED/2015/2020

DATE : 05/02/2020

CERTIFICATE

This is to state that the Bldg., of **Dr. G. D. Pol Foundation's Y.M.T. Ayurvedic Medical College and Hospital** for B.A.M.S. (U.G. & P.G.) Courses Constructed in Sector - 4, of Institutional Area, Kharghar, Navi Mumbai, provides following accommodation.

GROUND FLOOR	HOSPITAL	COLLEGE
1) Pharmacy		
a) Raw Material Section	20.44 SMT	
b) Powder Section	19.05 SMT	
c) Pulvariser Section	19.04 SMT	
d) Dryer Section	19.97 SMT	
e) Oil Section	20.44 SMT	
f) Finished Product Section	20.44 SMT	
g) Pharmacy office	19.51 SMT	
h) Electric Rooms	39.95 SMT	
	1925.03 SFT (178.84 SMT)	
2) OPD		
a) Shalakya Tantra	83.61 SMT	
b) Balrog	62.82 SMT	
c) Special Ward	62.82 SMT	
d) Panchkarma	41.80 SMT	
e) Enquiry Counter	2.32 SMT	
f) Swastharakshan	41.81 SMT	
g) Registartion & Dispensing	41.81 SMT	
h) Shalya Tantra	41.81 SMT	

D. SANJEEV YADAV
Dean
Y.M.T. Ayurvedic Medical College & Hospital,
Sec. - 4, Kharghar,
Navi Mumbai - 410

Pavale

i) Anushalya	41.81 SMT	
j) Kayachikitsa	46.92 SMT	
k) Pathology	150.04 SMT	
l) Strirog	61.32 SMT	
m) X-ray & Sonography	52.02 SMT	
n) Casualty	41.80 SMT	
	8317.45 SFT	
	(772.71 SMT)	
3) Boy's Common Room		**300.0 SFT**
		(27.87 SMT)
4) Store & Mortuary		**300.0 SFT**
		(27.87 SMT)
3) Bhaishajya Kalpana & Rasashastra Department		**1350.0 SFT**
		(125.64 SMT)
4) Strirog Department		**1075.0 SFT**
		(100.00 SMT)
5) Entrance Lounge		**990.0 SFT**
		(91.98 SMT)
6) Physiotherapy Centre	**1490.0 SFT**	
	(138.42 SMT)	
7) Lifts	**155.0 SFT**	
	(14.40 SMT)	
	11888.00SFT	**4019.00 SFT**
	(1104.37 SMT)	**(373.36 SMT)**
8) Hospital Canteen	**1573.0 SFT**	
	(146.20 SMT)	
Total Constructed Area of Ground Floor	**17480.0 SFT**	**1623.93 SMT**

V D SANJEEV YADAV
Dean
Y.M.T. Ayurvedic Medical
College & Hospital,
Sec - 4, Kharghar,
Navi Mumbai - 410 210

FIRST FLOOR

	HOSPITAL	COLLEGE
1) Rog Nidan Department		1800.0 SFT (167.22 SMT)
2) Dean's Office		990.0 SFT (91.98 SMT)
3) Administrative Office		1450.0 SFT (134.71 SMT)
Committee Room		350.0 SFT (32.51 SMT)
4) Sharir Rachna Dept.		3365.0 SFT (312.61 SMT)
5) Class Room - I		1722.0 SFT (160.0 SMT)
6) Kayachikitsa Dept.		1721.0 SFT (159.87 SMT)
7) Samhita Dept.		1490.0 SFT (138.42 SMT)
8) Ras shastra Dept.		660.0 SFT (61.32 SMT)
9) Panchkarma Dept.		830.0 SFT (77.11 SMT)
10) Lifts		155.0 SFT (14.40 SMT)
11) College Canteen		1926.0 SFT (178.93 SMT)
12) Hospital store Room		676.0 SFT (62.80 SMT)
		17135.0 SFT (1591.88 SMT)

V D SANJEEV YADAV
Dean
Y.M.T. Ayurvedic Medical
College & Hospital,
Sec - 4, Kharghar,
Navi Mumbai - 410 210.

Total Constructed Area of First Floor - 17135.00 SFT 1591.88 SMT

Havale

SECOND FLOOR

	HOSPITAL	COLLEGE
1) Operation Theatre	2790.0 SFT (259.20 SMT)	
2) Research Lab		1490.0 SFT (138.42 SMT)
3) Dravyaguna Dept.		1490.0 SFT (138.42 SMT)
4) Library		2535.0 SFT (235.51 SMT)
5) Balrog Dept.		830.0 SFT (77.11 SMT)
6) Class Room - 2		1800.0 SFT (167.22 SMT)
7) Class Room - 3		1722.0 SFT (160.00 SMT)
8) Swasthavritta Dept.		1721.0 SFT (159.87 SMT)
9) Lifts		155.0 SFT (14.40 SMT)
10) Lobby		77.0 SFT (7.15 SMT)
	2790.0 SFT (259.20 SMT)	11820.0 SFT (1098.10 SMT)

Total Constructed Area of Second Floor - 14610.00 SFT 1357.30 SMT

Dr. D. Sanjeev Yadav
Dean
Y.M.T. Ayurvedic Medical College & Hospital,
Sec 18, Kharghar,
Navi Mumbai - 410 210

Havale

THIRD FLOOR

	HOSPITAL	COLLEGE
1) Shalyatantra Dept.		1721.0 SFT (159.87 SMT)
2) Auditorium		3365.0 SFT (312.62 SMT)
3) Girls Common Room		582.0 SFT (54.00 SMT)
4) Shalakya Dept.		1721.0 SFT (159.87SMT)
5) Sharir Kriya Dept.		1800.0 SFT (167.22 SMT)
6) Class Room - 4		1800.0 SFT (167.22 SMT)
7) Class Room – 5		1722.0 SFT (160.00 SMT)
8) Agadtantra Dept.		1490.0 SFT (138.42 SMT)
9) Strong Room		409.0 SFT (37.98 SMT)
		14610.0 SFT (1357.30 SMT)
Total Constructed Area of Third Floor -	14610.00 SFT	1357.30 SMT

V D SANJEEV YADAV
Dean
Y.M.T. Ayurvedic Medical
College & Hospital,
Sec - 4, Kharghar,
Navi Mumbai - 410 2..

FOURTH FLOOR

	HOSPITAL	COLLEGE
1) Panchkarma Ward - Female	1795.0 SFT (166.76 SMT)	
2) Panchkarma Therapy - Female	1800.0 SFT (167.22 SMT)	
3) Panchkarma Therapy - Male	900.0 SFT (83.61 SMT)	
4) Shalya Ward - Male	1345.0 SFT (124.95 SMT)	
5) Shalya Ward - Female	830.0 SFT (77.11 SMT)	
6) Strirog Ward	660.0 SFT (61.32 SMT)	
7) Kayachikitsa Ward - Male	1345.0 SFT (124.95 SMT)	
8) Strirog Ward	1660.0 SFT (154.22 SMT)	
9) Kayachikitsa Ward - Female	2535.0 SFT (235.51 SMT)	
10) Medical Record Room	660.0 SFT (61.32 SMT)	
11) Panchkarma Ward - Male	830.0 SFT (77.11 SMT)	
12) Lifts	155.0 SFT (14.40 SMT)	
	14515.0 SFT (1348.48 SMT)	

Total Constructed Area of Fourth Floor - 14515.00 SFT 1348.48 SMT

Tavale

FOURTH FLOOR

	HOSPITAL	COLLEGE
1) Panchkarma Ward - Female	1795.0 SFT (166.76 SMT)	
2) Panchkarma Therapy - Female	1800.0 SFT (167.22 SMT)	
3) Panchkarma Therapy - Male	900.0 SFT (83.61 SMT)	
4) Shalya Ward - Male	1345.0 SFT (124.95 SMT)	
5) Shalya Ward - Female	830.0 SFT (77.11 SMT)	
6) Strirog Ward	660.0 SFT (61.32 SMT)	
7) Kayachikitsa Ward - Male	1345.0 SFT (124.95 SMT)	
8) Strirog Ward	1660.0 SFT (154.22 SMT)	
9) Kayachikitsa Ward - Female	2535.0 SFT (235.51 SMT)	
10) Medical Record Room	660.0 SFT (61.32 SMT)	
11) Panchkarma Ward - Male	830.0 SFT (77.11 SMT)	
12) Lifts	155.0 SFT (14.40 SMT)	
	14515.0 SFT (1348.48 SMT)	
Total Constructed Area of Fourth Floor -	14515.00 SFT	1348.48 SMT

V D SANJEEV YADAV
Dean
Y.M.T. Ayurvedic Medical
College & Hospital
Sec - 4, Kharghar
Navi Mumbai - 410

Tavale

FIFTH FLOOR

	HOSPITAL	COLLEGE
1) Shalya Ward - Female	948.0 SFT (88.0 SMT)	
2) Matron's Room	270.0 SFT (25.00 SMT)	
3) Asst. Matron's Room	270.0 SFT (25.00 SMT)	
4) Panchakarma Therapy - Female	830.0 SFT (77.11 SMT)	
5) Shalakya Ward - Male	1157.0 SFT (107.46 SMT)	
6) Panchkarma Ward - Male	1143.0 SFT (106.10 SMT)	
7) Panchakarma Therapy - Male	830.0 SFT (77.11 SMT)	
8) Shalya Ward - Male	861.0 SFT (80.0 SMT)	
9) Bahrog Ward	1825.0 SFT (169.57 SMT)	
10) Superitendant Room	155.0 SFT (14.40 SMT)	
11) Dy. Superitendant Room	155.0 SFT (14.40 SMT)	
12) Kayachikitsa Ward - Male	1346.0 SFT (125.11 SMT)	
13) R. M. O. Room	323.0 SFT (30.00 SMT)	
14) Store	660.0 SFT (61.32 SMT)	
15) Store	155.0 SFT (14.40 SMT)	
16) Hospital Store	155.0 SFT (14.40 SMT)	

V D SANJEEV YADAV
Dean
Y.M.T. Ayurvedic Medical
College & Hospital,
Sec - 4, Kharghar,
Navi Mumbai - 410 210.

Havale

17) Pray Room	515.0 SFT (48.00 SMT)
18) NABH	155.0 SFT (14.40 SMT)
19) Waiting	185.0 SFT (17.19 SMT)
20) Recovery Room	660.0 SFT (61.32 SMT)
21) Shalakya Ward – Female	1762.0 SFT (163.76 SMT)
22) Lifts	155.0 SFT (14.40 SMT)
	14515.0 SFT (1348.48 SMT)

Total Constructed Area of Fifth Floor - 14515.00 SFT 1348.48 SMT

Pavale

(K. C. PAVALE)
C. V. PAVALE ASSOCIATES
Architects

V D SANJEEV YADAV
Dean
V.M.T. Ayurvedic Medical
College & Hospital,
Sec - 4, Kharghar,
Navi Mumbai - 410 210.

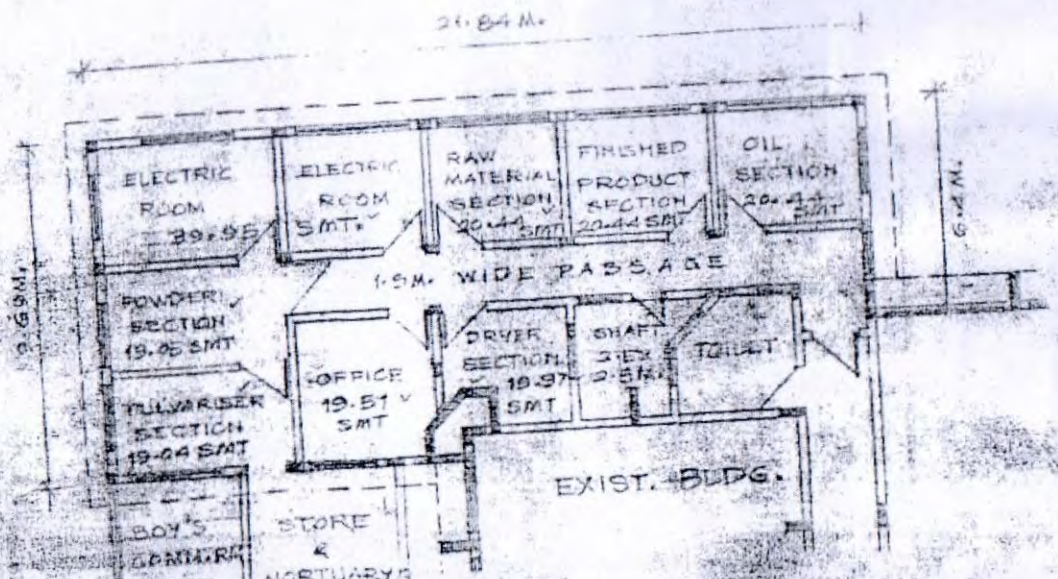

PHARMACY BLDG. OF AYURVED COLLEGE & HOSPITAL

N

BUILT UP AREA - 234.58 SMT. (2525.0 SFT.)

PLAN (AS-FLD) 1:100.

DR. G. D. PONDA FOUNDATION'S Y.M.T. AYURVEDIC MEDICAL COLLEGE & HOSPITAL, PLOT NOS. 16, 16-A & 16, SECTOR-4, INSTITUTIONAL AREA, KHARGHAR, NAVI MUMBAI.

Dr. Sanjeev Yadav
Dean
Y.M.T. Ayurvedic Medical College & Hospital
Sector 4, Kharghar.

JOB NO.-	
DRG. NO.- D-5	
SCALE 1:100	
DATE- 4/2/05	

ARCHITECT
E.G.C. PAVALE
DE.M/S G.V. PAVALE ASSOCIATES
BDYAM, TG-27, SHIVAJI PARK,
ROAD NO.3, DADAR, MUMBAI-28

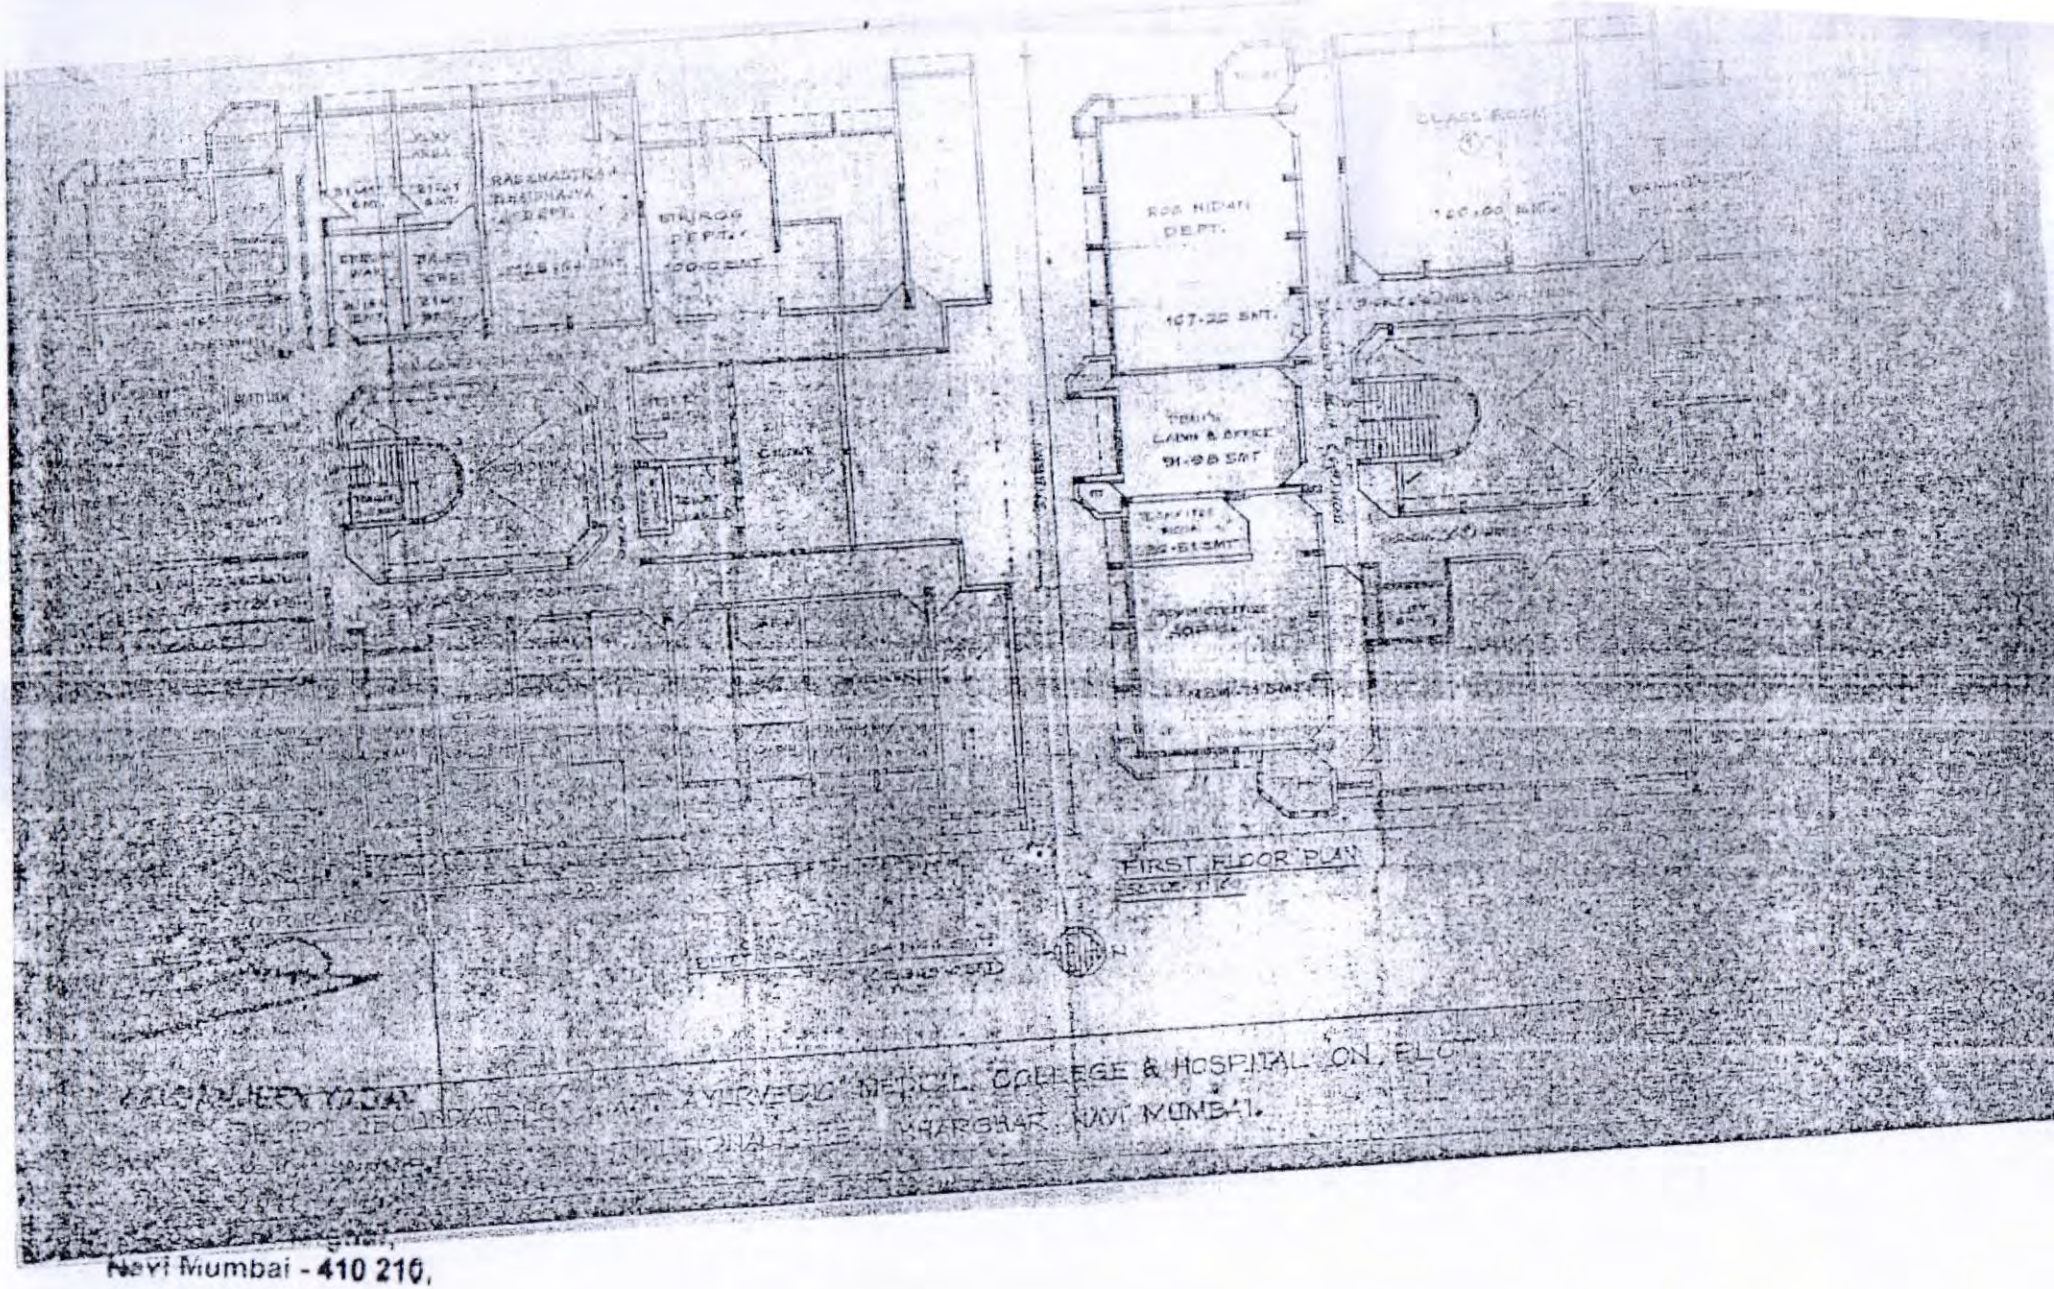

Navi Mumbai - 410 210.

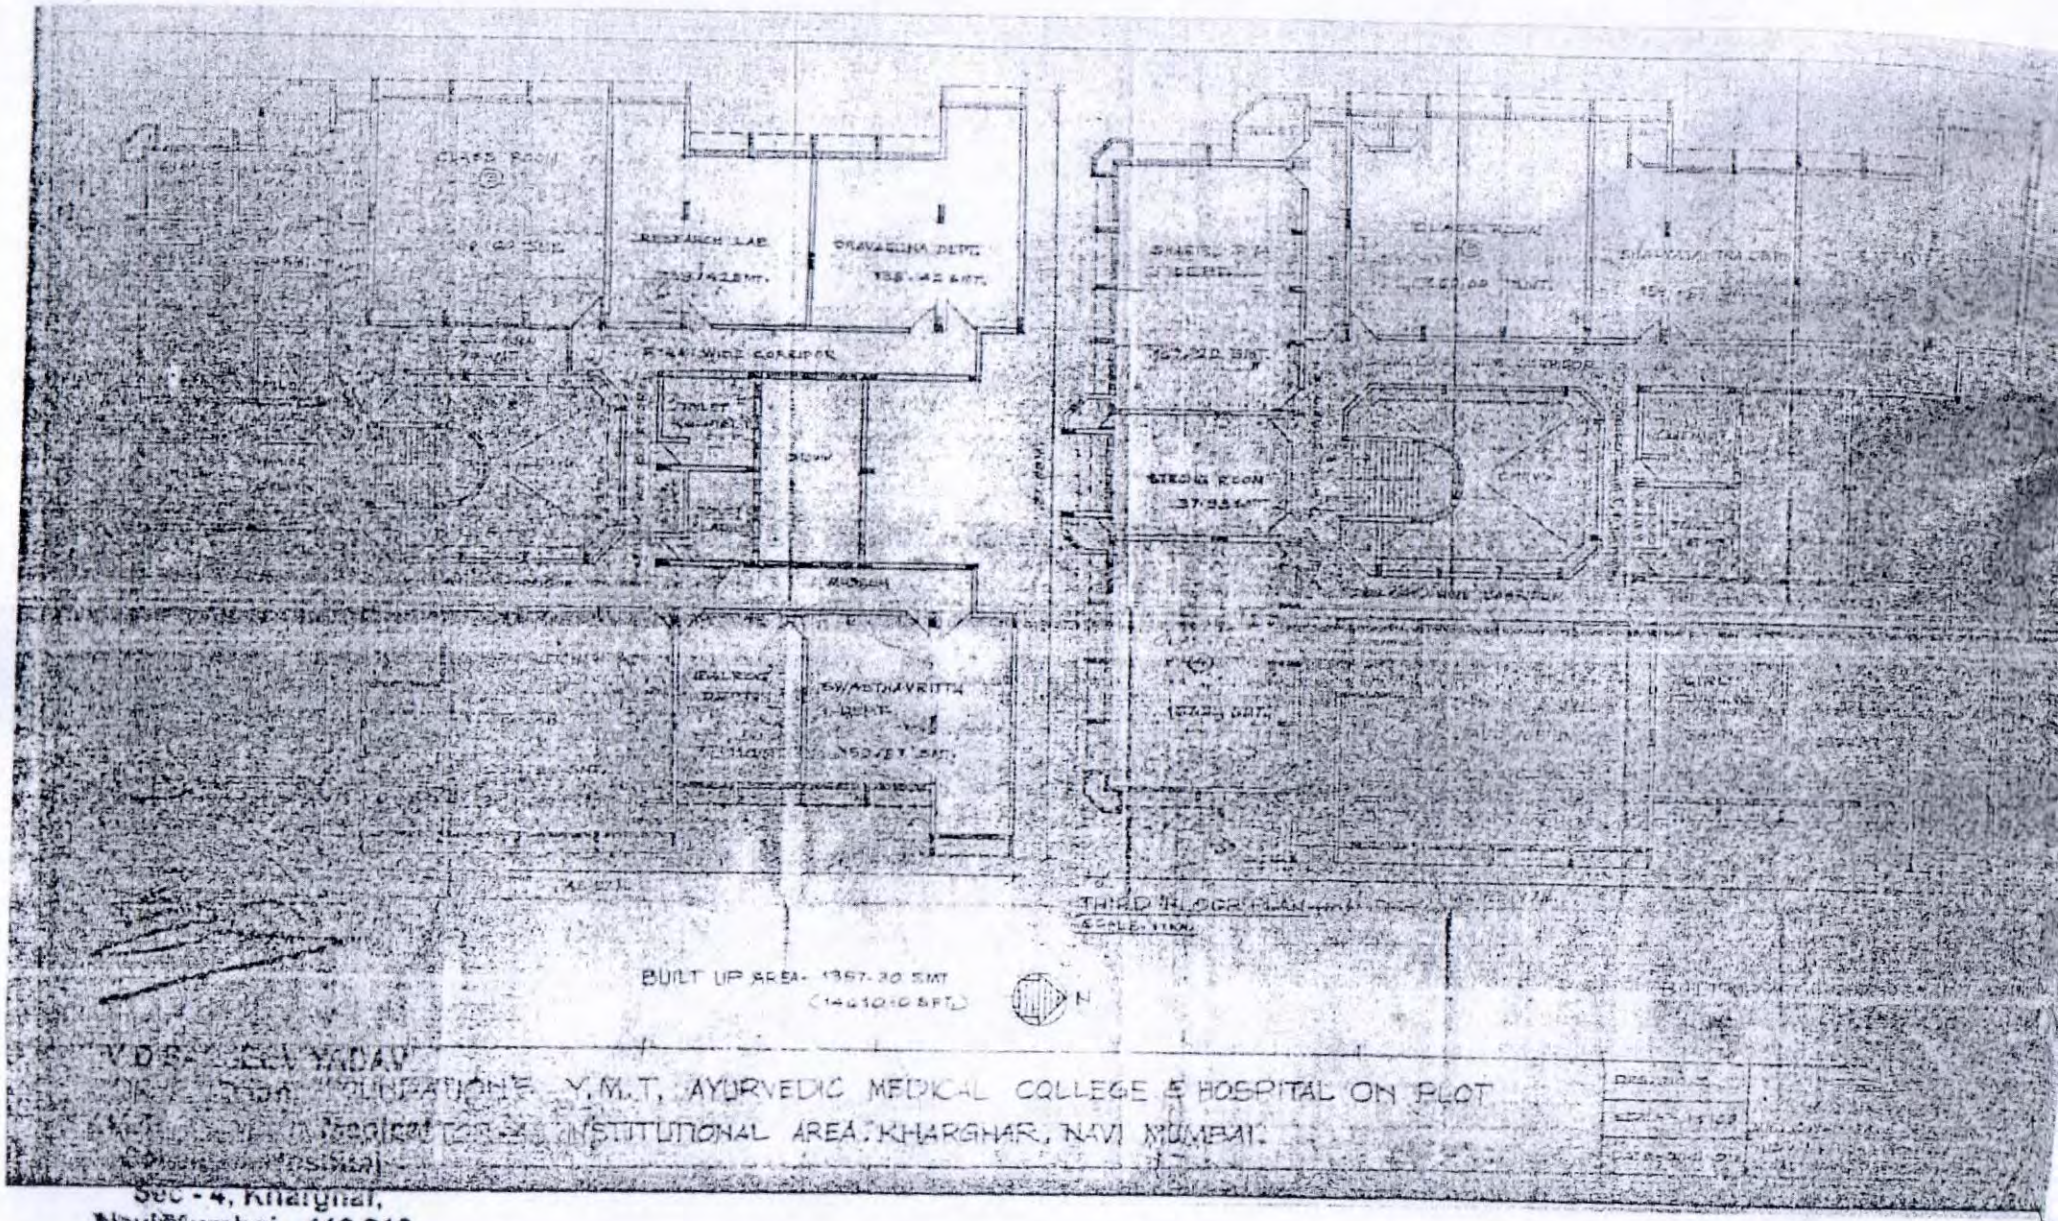

Sec - 4, Kharghar,
Navi Mumbai - 410 210.

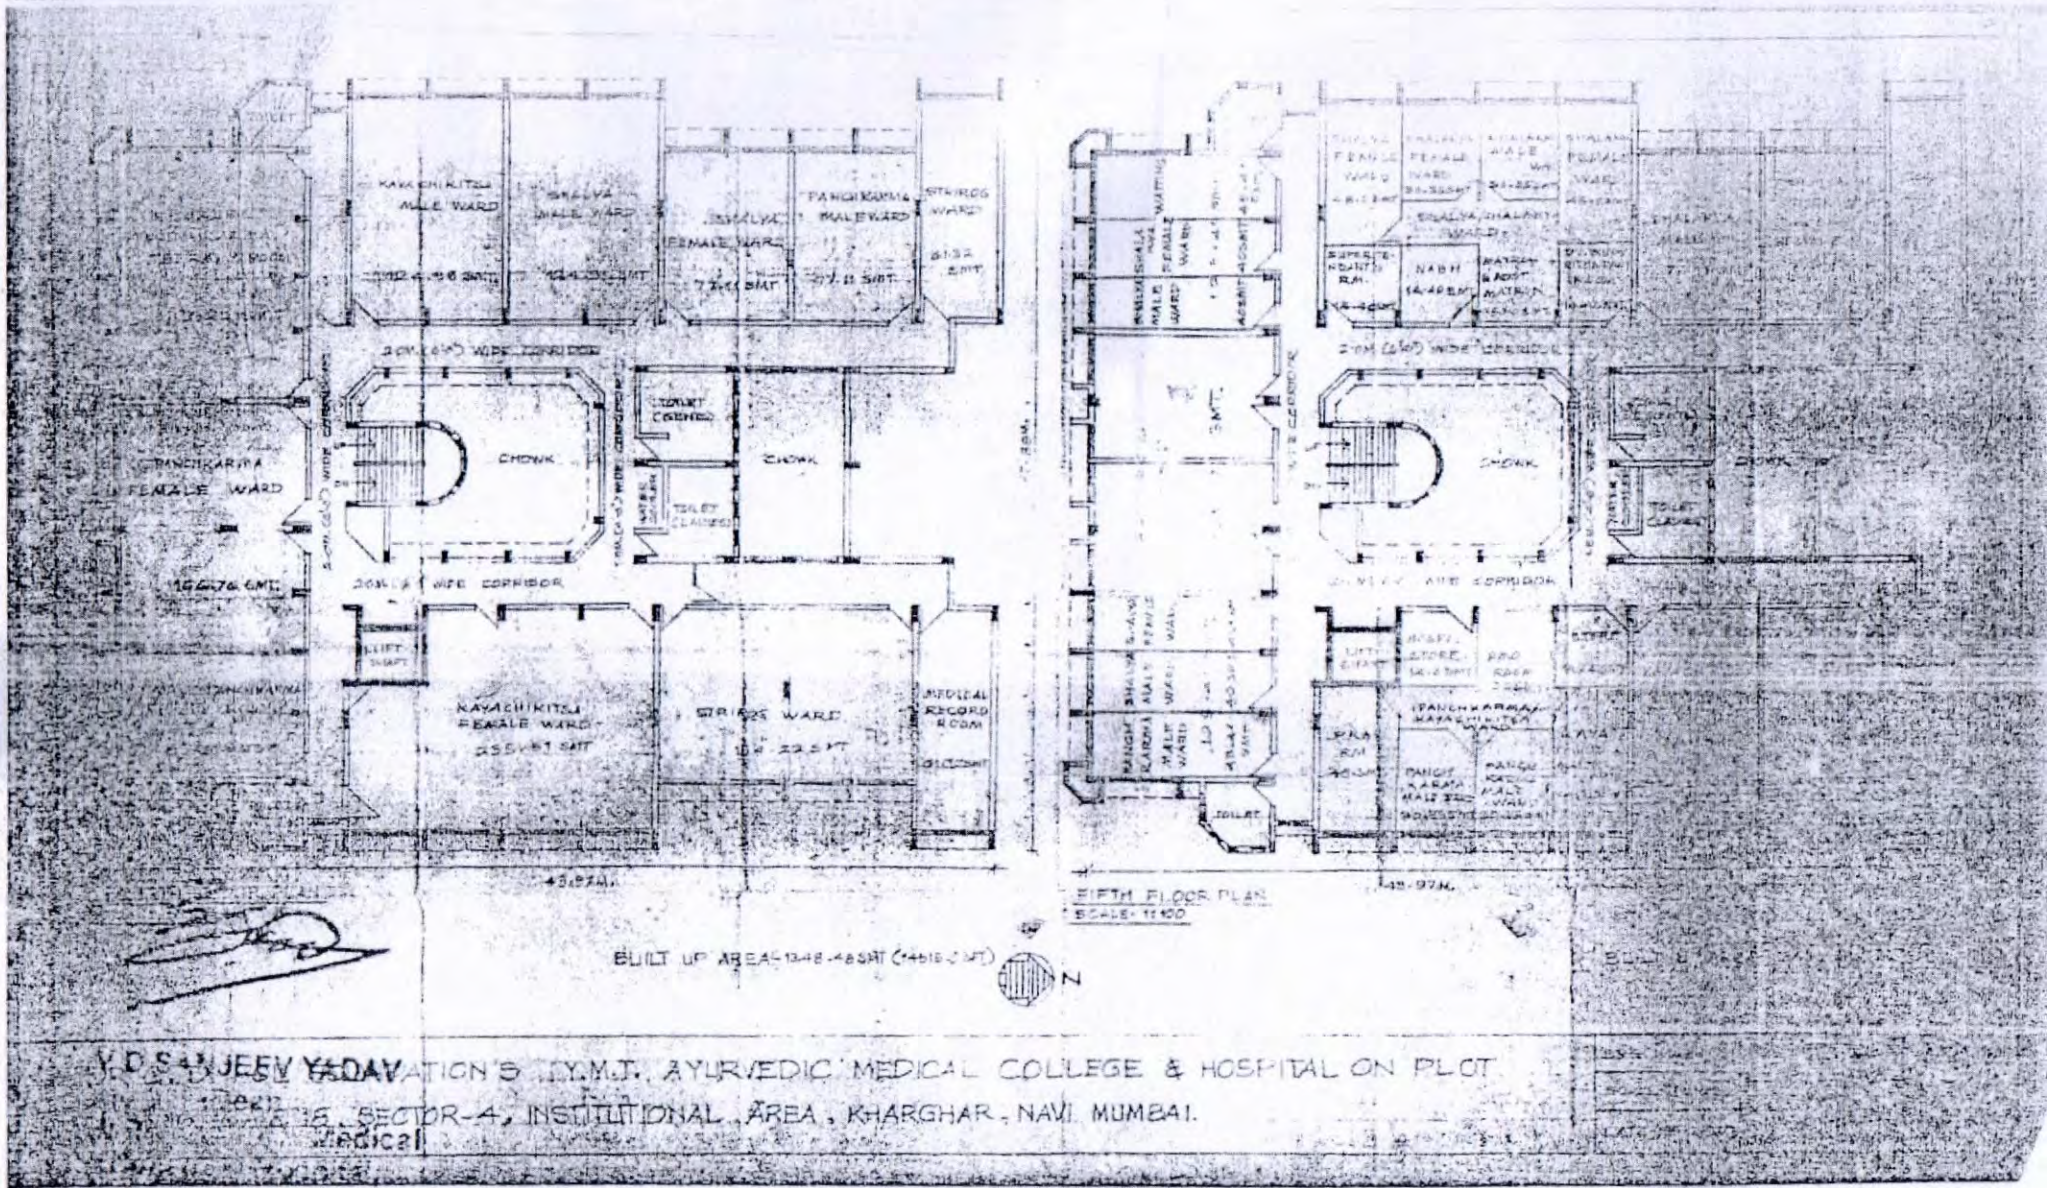

V. D. S. SANJEEV YADAV ATION'S D.Y.M.T. AYURVEDIC MEDICAL COLLEGE & HOSPITAL ON PLOT
NO. 16, SECTOR-4, INSTITUTIONAL AREA, KHARGHAR, NAVI MUMBAI.

Sec - 4, Kharghar,
Navi Mumbai - 410 210.

Print Form

Central Council of Indian Medicine

A statutory Body Under IMCC Act 1970, Ministry of AYUSH, Government of India

College In...

You can review the information submitted in this College Infrastructure Form form below before closing.

Edit Information Close

Institution Details

Institution Id :	**AYU0167**
Institution Name :	**Dr. G. D. Pol Foundations Y.M.T. Ayurvedic Medical College And Hospital**
Institution Course :	**Ayurveda**
Visitation Id :	**A03347**

College Council and Website Details

Is College Council available? :	**Yes**
To view document containing list of Members of the College Council **Click** here.	
Total number of Members in the College Council :	**14**
What is the yearly no. of meetings conducted? :	**4**
Is there a College website available? :	**Yes**
To view document containing details of information uploaded on College Website as per 9(2) of RMS 2016 **Click** here.	
What is the URL of the College Website :	**www.ymtayurvedcollege.org**
Is the information regarding college website as per norms? :	**Yes**
Is Biometric Available? :	**Yes**
Working hours of College :	**9.30 am to 4.30 pm**

Progress made by the institution in the last two years on salient points

S.NO	Important Information of College	Progress made by college
1	Construction of college and hospital building	COLLEGE BUILDING HAS 4420.49 SQ.MTR AND HOSPITAL BUILDING HAS 4206.81 SQ.MTR AREA. THIS IS MORE THAN REQUIREMENT AS PER MSR
2	Appointment of Teaching staff	ALL DEPARTMENT HAVE TEACHING STAFF AS PER CCIM PATTERN. IN CASE OF LEFT TEACHERS NEW TEACHERS ARE APPOINTED SHORTLY.
3	Appointment of Non-Teaching staff	ALL DEPARTMENTS AND OFFICE HAVE MORE THAN REQUIRED NON TEACHING STAFF AS PER MSR.
4	Appointment of Paramedical and other Hospital staff	HOSPITAL HAS MOTRE THAN REQUIRED PARAMEDICAL STAFF AS PER MSR.
5	Expansion of various departments of college	ALL DEPARTMENTS ARE FULLY EQUIPPED AS PER MSR NORMS AND UPDATED REGULARLY.
6	Expansion of Herbal Garden, Plantation of New Plants	WE HAVE TOTAL 4646 PLANTS IN HERBAL GARDEN. PLANTATION IS DONE AS PER REQUIREMNT OF PHARMACY.
7	Development of Pharmacy	AS PER NEED OF OPD AND IPD , PHARMACY IS MANUFACTURING MEDICINES. WE ALSO HAVE WELL EQUPPED QC LAB.
8	Hospital OPD	57692 PATIENTS ATTENDED OPD LAST YEAR.ADDITIONAL SPECIAL OPDS ARE FUNCTIONAL AS PER NEED OF PATIENTS FOR EXAMPLE SARS COVID 19 FEVER OPD. ALSO SINCE LAST FEW MONTHS WE ARE RUNNING GOVERNMENT APPROVED SARS COVID19VACCINATION CENTRE FOR BENEFIT OF SOCIETY.
9	Hospital IPD	LAST YEAR 4323 PATIENTS TOOK BENEFIT OF IPD. WE HAVE FACILITIES LIKE OT, PANCHKARMA, PHYSIOTHERAPY ETC.
10	Any national/international/state level seminars, ROTP, CME etc.	CME FOR TEACHERS OF KRIYA SHARIR BY RAV WAS ORGANISED AND CONDUCTED IN JAN 2020.CONSIDERING CURRENT SCENARIO OF PANDEMIC ALMOST ALL DEPARTMENTS ARRANGED ONLINE WEBINARS FOR BENEFIT OF STUDENTS PRACTIIONRS ETC.
11	Publication by college and teaching staff	ALL TEACHING STAFF REGULARLY PUBLISH RESEARCH ARTICLES IN PEER REVIEWED JOURNALS. S
12	Research activities if any	8 SHORT TERM AND LONG TERM RESEARCH PROJECTS ARE SANCTIONED AND GRANTED BY MUHS. 2 PROPOSOLS ON COVID19 AYURVEDIC TREATMENT REGIMEN SENT TO AYUSH AND MUHS.
13	Awards won by teaching staffs and students	DR. JAI KINI WAS AWARDED BY NIMA FOR EXCELLENCE IN AYURVEDIC RESEARCH FIELD. DEAN DR. SANJEEV YADAV WAS HONORED WITH AAROGYA DHANASAMPADA AWARD.

Constructed Area of College

Details of various components of College other than teaching dept

S.No	Particulars	Available Area (in Sq. mtr.)
1	Administrative wing	320.52
2	Total Area of Lecturer Halls	814.44
3	Auditorium/Seminar Hall/Exam hall	312.62
4	Central Library	273.49
5	Teaching Pharmacy & Quality Testing Laboratory	206.71
6	Common Rooms: Separate for boys and girls	101.72
7	Canteen	100
	Total Common Area	2129.50

Details of Teaching Department

S.No	Teaching Departments	Available Area (in Sq. mtr.)
1	Ayurved Samhita & Siddhant	138.42
2	Rachana Sharir	312.61
3	Kriya Sharir	167.22
4	Dravyaguna Vigyana	276.84
5	Rasa Shastra & Bhaisajya Kalpana	188.60
6	Rog Nidan avum Vikriti Vigyan	167.22
7	Swasthavritta & Yoga	159.87
8	Agad Tantra avum Vidhi Vaidyaka	138.42
9	Kayachikitsa	159.87
10	Panchakarma	77.11
11	Shalyatantra + (Ksharsutra Lab.)	159.87
12	Shalakya Tantra	159.87
13	Prasuti & Stri Roga	100
14	Kaumarbhritya-Bala Roga	77.11
	Total Teaching Departments Area	2283.03

Total Constructed Area : **4412.53**

No. of Lecture Halls : **5**

Central Library

S.No	Details	Number of Books Available
1	Ayurveda	8630
2	Modern Medicine and Related Books	3404
3	Medical Journals	35
4	Others	657
5	Total Number Of Books	12726

Number Of Seats Available In Library Reading Room : **150**

Number Of Computers With Internet Facility : **11**

Details Of Hostel

Hostel	Area (sq.mtr.)	Own / Rented	No. of Rooms	Capacity	Is mess facility available?	Is there a warden?
Boys	544.62	Own	16	48	Yes	Yes
Girls	1632.9	Own	42	106	Yes	Yes

Transport Facility

Is transport Facility available? : **Yes**

How many vehicles? : **4**

Sports And Games Facility

Is sports and games Facility available? : **Yes**

Herbal Garden

What is the total area of the Herbal Garden (in sq.mt)? :	**30351.42**
What is the total number of species available? :	**315**
To view document containing list of of plant species with name **Click** here.	
What is the total number of Medicinal plants available? :	**4646**
To view document containing list of Medicinal plants with name **Click** here.	
Is a demonstration Room available? :	**Yes**
What is the area (In sq. mtr) of Demonstration Room? :	**50**
Is irrigation facility available? :	**Yes**

Details Of Testing Pharmacy

Is quality testing laboratory available? :	**Yes**
Number of medicine's prepared since last visitation :	**52**
To view document containing details of Medicines Prepared since last visitation **Click** here.	

Dissection Hall

Number of Dissection Tables :	**16**
Number of Cadavers Available :	**8**
Number of Cadavers Dissected since last visitation :	**2**
Is there proper ventilation in Dissection Hall? :	**Yes**
Is there an Embalming Room with Storage tank / Freezer? :	**Yes**

Additional Information

Is there any due for previous visitation/ inspection pending for payment from the college? :	**No**
Is there any penalty amount due from the college for payment? :	**No**
Has the college implemented Swasthya Rakshan programme by adopting 5 villages/colonies? :	**Yes**
What are the names of Villages/Colonies? :	**PRABHU SRUSHTI, SARASWATI HEIGHTS, KAVERI CHS, DNYANESHWARI CHS,BHOOMI TOWERS**
Has the compliance report of the shortcomings been submitted to Council? :	**No**

Print Submitted Data

Version 14.02.01

Print Form

Central Council of Indian Medicine

A statutory Body Under IMCC Act 1970, Ministry of AYUSH, Government of India

Hospital I...

You can review the information submitted in this Hospital Infrastructure Form form below before closing.

Edit Information | Close

Institution Details

Institution Id :	**AYU0167**
Institution Name :	**Dr. G. D. Pol Foundations Y.M.T. Ayurvedic Medical College And Hospital**
Institution Course :	**Ayurveda**
Visitation Id :	**A03347**

Statutory Requirements compliance for the teaching hospital

Does the teaching hospital of the college fulfill the Statutory Requirements of the concerned State/Union Territory/Local Authority to establish and run the hospital? : **Yes**

To view uploaded Permissions/Clearance certificates Click here.

Hospital Admin Block Details

S.No	Name of the Departments	Available Area (in Sq. mtr.)
1	Superintendent Room	14.4
2.	Deputy Superintendent Room	14.4
3.	Medical Officers Room (For 2 Resident Medical / Surgical Officer)	30
4.	Matron Room	25
5.	Assistant Matron Room (For 2)	25
6.	Reception & Registration Room	44.13
	Total Constructed Area in Admin Block (in Sq. mtr)	152.93

Hospital OPD Block Details

S.No	Name of the Departments	Available Area (in Sq. mtr.)
1.	Kayachikitsa OPD	61.32
2.	Shalya OPD	41.81
3.	Shalakya OPD	83.61
4.	Stree Roga Evam Prasuti Tantra OPD	41.80
5.	Kaumarbhritya (Balroga)	41.81
6.	Swastharakshan & Yoga OPD	41.80
7.	Atyayik (Casualty) Section	27.87
8.	Dressing & First-Aid Room, Ksharsutra Room	41.81
9.	Dispensary	27.87
10.	Waiting space for patients	91.98
11.	Store	12.8
12.	Male & Female Toilet for Patients	30
	Total Constructed Area in OPD Block (in Sq. mtr)	544.48

Working Hours of OPD: 9 am-1 pm

Hospital IPD Block Details

S.No	Name of the Departments	Available Area (in Sq. mtr.)
1.	Kayachikitsa Male Ward	336.07
2.	Kayachikitsa Female Ward	389.27
3.	Panchakarma Male Ward	67.11
4.	Panchakarma Female Ward	67.11
5.	Shalya Male Ward	192.06
6.	Shalya Female Ward	272.43
7.	Shalakya Tantra Ward	128.43
8.	Prasooti evum Stri Roga Ward	436.92
9.	Kaumar Bhritya (Balaroga) Ward	176.73
10.	Doctors duty room one for each department	30
11.	Nursing staff duty rooms, one in each ward	56.97
12.	Store room for linen, etc.	61.32
	Total Constructed Area in IPD Block (in Sq. mtr)	2214.42

Operation Theatre Block Details

S.No	Name of the Departments	Available Area (in Sq. mtr.)
1.	Major Operation Theatre	55.75
2.	Minor Operation Theatre	30.43
3.	Shalakya Operation Theatre	22.05
4.	Labour Room with attached toilet and bath room	40.43
5.	Neonatal care room	13.93
6.	Central sterlisation/autoclave unit	11.37
7.	Scrub room	15.57
8.	Two Recovery room	25.93
9.	Doctors duty room with attached toilet and bath room	11.14
10.	Interns/house officer/resident doctors room with attached toilet and bath room	11
11.	Nursing staff room with attached toilet and bath room	22
Total Constructed Area in Operation Theatre Block (in Sq. mtr)		259.60

Panchkarma Department Details

S.No	Name of the Departments	Available Area (in Sq. mtr.)
1.	Snehana Kaksha (Male)	70
2.	Snehana Kaksha (Female)	115
3.	Swedana Kaksha(Male)	30
4.	Swedana Kaksha(Female)	60
5.	Shirodhara Kaksha(Male)	15
6.	Shirodhara Kaksha(Female)	15
7.	Vamana Kaksha(Male)	05
8.	Vamana Kaksha(Female)	08
9.	Virechana Kaksha(Male)	08
10.	Virechana Kaksha(Female)	10
11.	Basti Kaksha(Male)	10
12.	Basti Kaksha(Female)	15
13.	Rakta Mokshana, Jalaukavacharana,Agnikarma, Pracchanna etc Kaksha	12
14.	Panchakarma therapist/Physician?s room	7.5
15.	Panchakarma store room	10
16.	Four attached toilet-baths for males and four for females with wash basin and geyser facility in each. These will be in addition to the toilets of wards.	14.55
	Total Constructed Area in Panchkarma Block (in Sq. mtr)	405.05

Hospital Physiotherapy Unit Details

S.No	Name of the Departments	Available Area (in Sq. mtr.)
1.	Physiotherapy Room	126.12
2.	Physiotherapist Room	12.30
	Total Constructed Area in Physiotherapy Unit (in Sq. mtr)	138.42

Hospital Clinical Laboratory Details

S.No	Name of the Departments	Available Area (in Sq. mtr.)
1.	Well equipped and spacious area of hundred square meter with separate sections for Pathology, Biochemistry and Micro-biology,Attached toilet shall be there for collection of urine samples,Other diagnostic tools for ECG or TMT etc	130.02
	Total Constructed Area in Clinical Laboratory (in Sq. mtr)	130.02

Hospital Radiology/Sonography Block Details

S.No	Name of the Departments	Available Area (in Sq. mtr.)
1.	Radiologist chamber	05
2.	X-ray room	35.02
3.	Dark room	05
4.	Film drying room	04
5.	Store room	04
6.	Ultra Sonography Room	46.32
7.	Patients waiting and dressing room	07
8.	Reception or registration or report room	07
	Total Constructed Area in Radiology/Sonography Block (in Sq. mtr)	113.34

Hospital Kitchen and Canteen Block Details

S.No	Name of the Departments	Available Area (in Sq. mtr.)
1.	Kitchen and Canteen	178.93
	Total Constructed Area in Kitchen and Canteen (in Sq. mtr)	178.93

Hospital Store/Mortuary Block Details

S.No	Name of the Departments	Available Area (in Sq. mtr.)
1.	Store/Mortuary	50
	Total Constructed Area in Store/Mortuary Block (in Sq. mtr)	50.00

Grand Total Constructed Area of the Hospital (in Sq. mtr): 4187.19

Other Infrastructure Details

S.No	Name of the Departments	Available(Y/N)
1.	Ambulance Service	Yes
2.	Sitting arrangement for internees/students in Various Out Patient Department	Yes
3.	Animal House	Available
	Ownership	Collaborated
4.	Central Research Laboratory	Available

Information of Panchkarma Department Instruments

S.No	Name of the Departments	No. of Available Instruments
1.	Droni	18
2.	Basti yantra	22
3.	Avgahan yantra	4
4.	Swedan yantra	14
5.	Shirodhara yantra	7
6.	Others	184

Print Submitted Data

Version 14.02.01